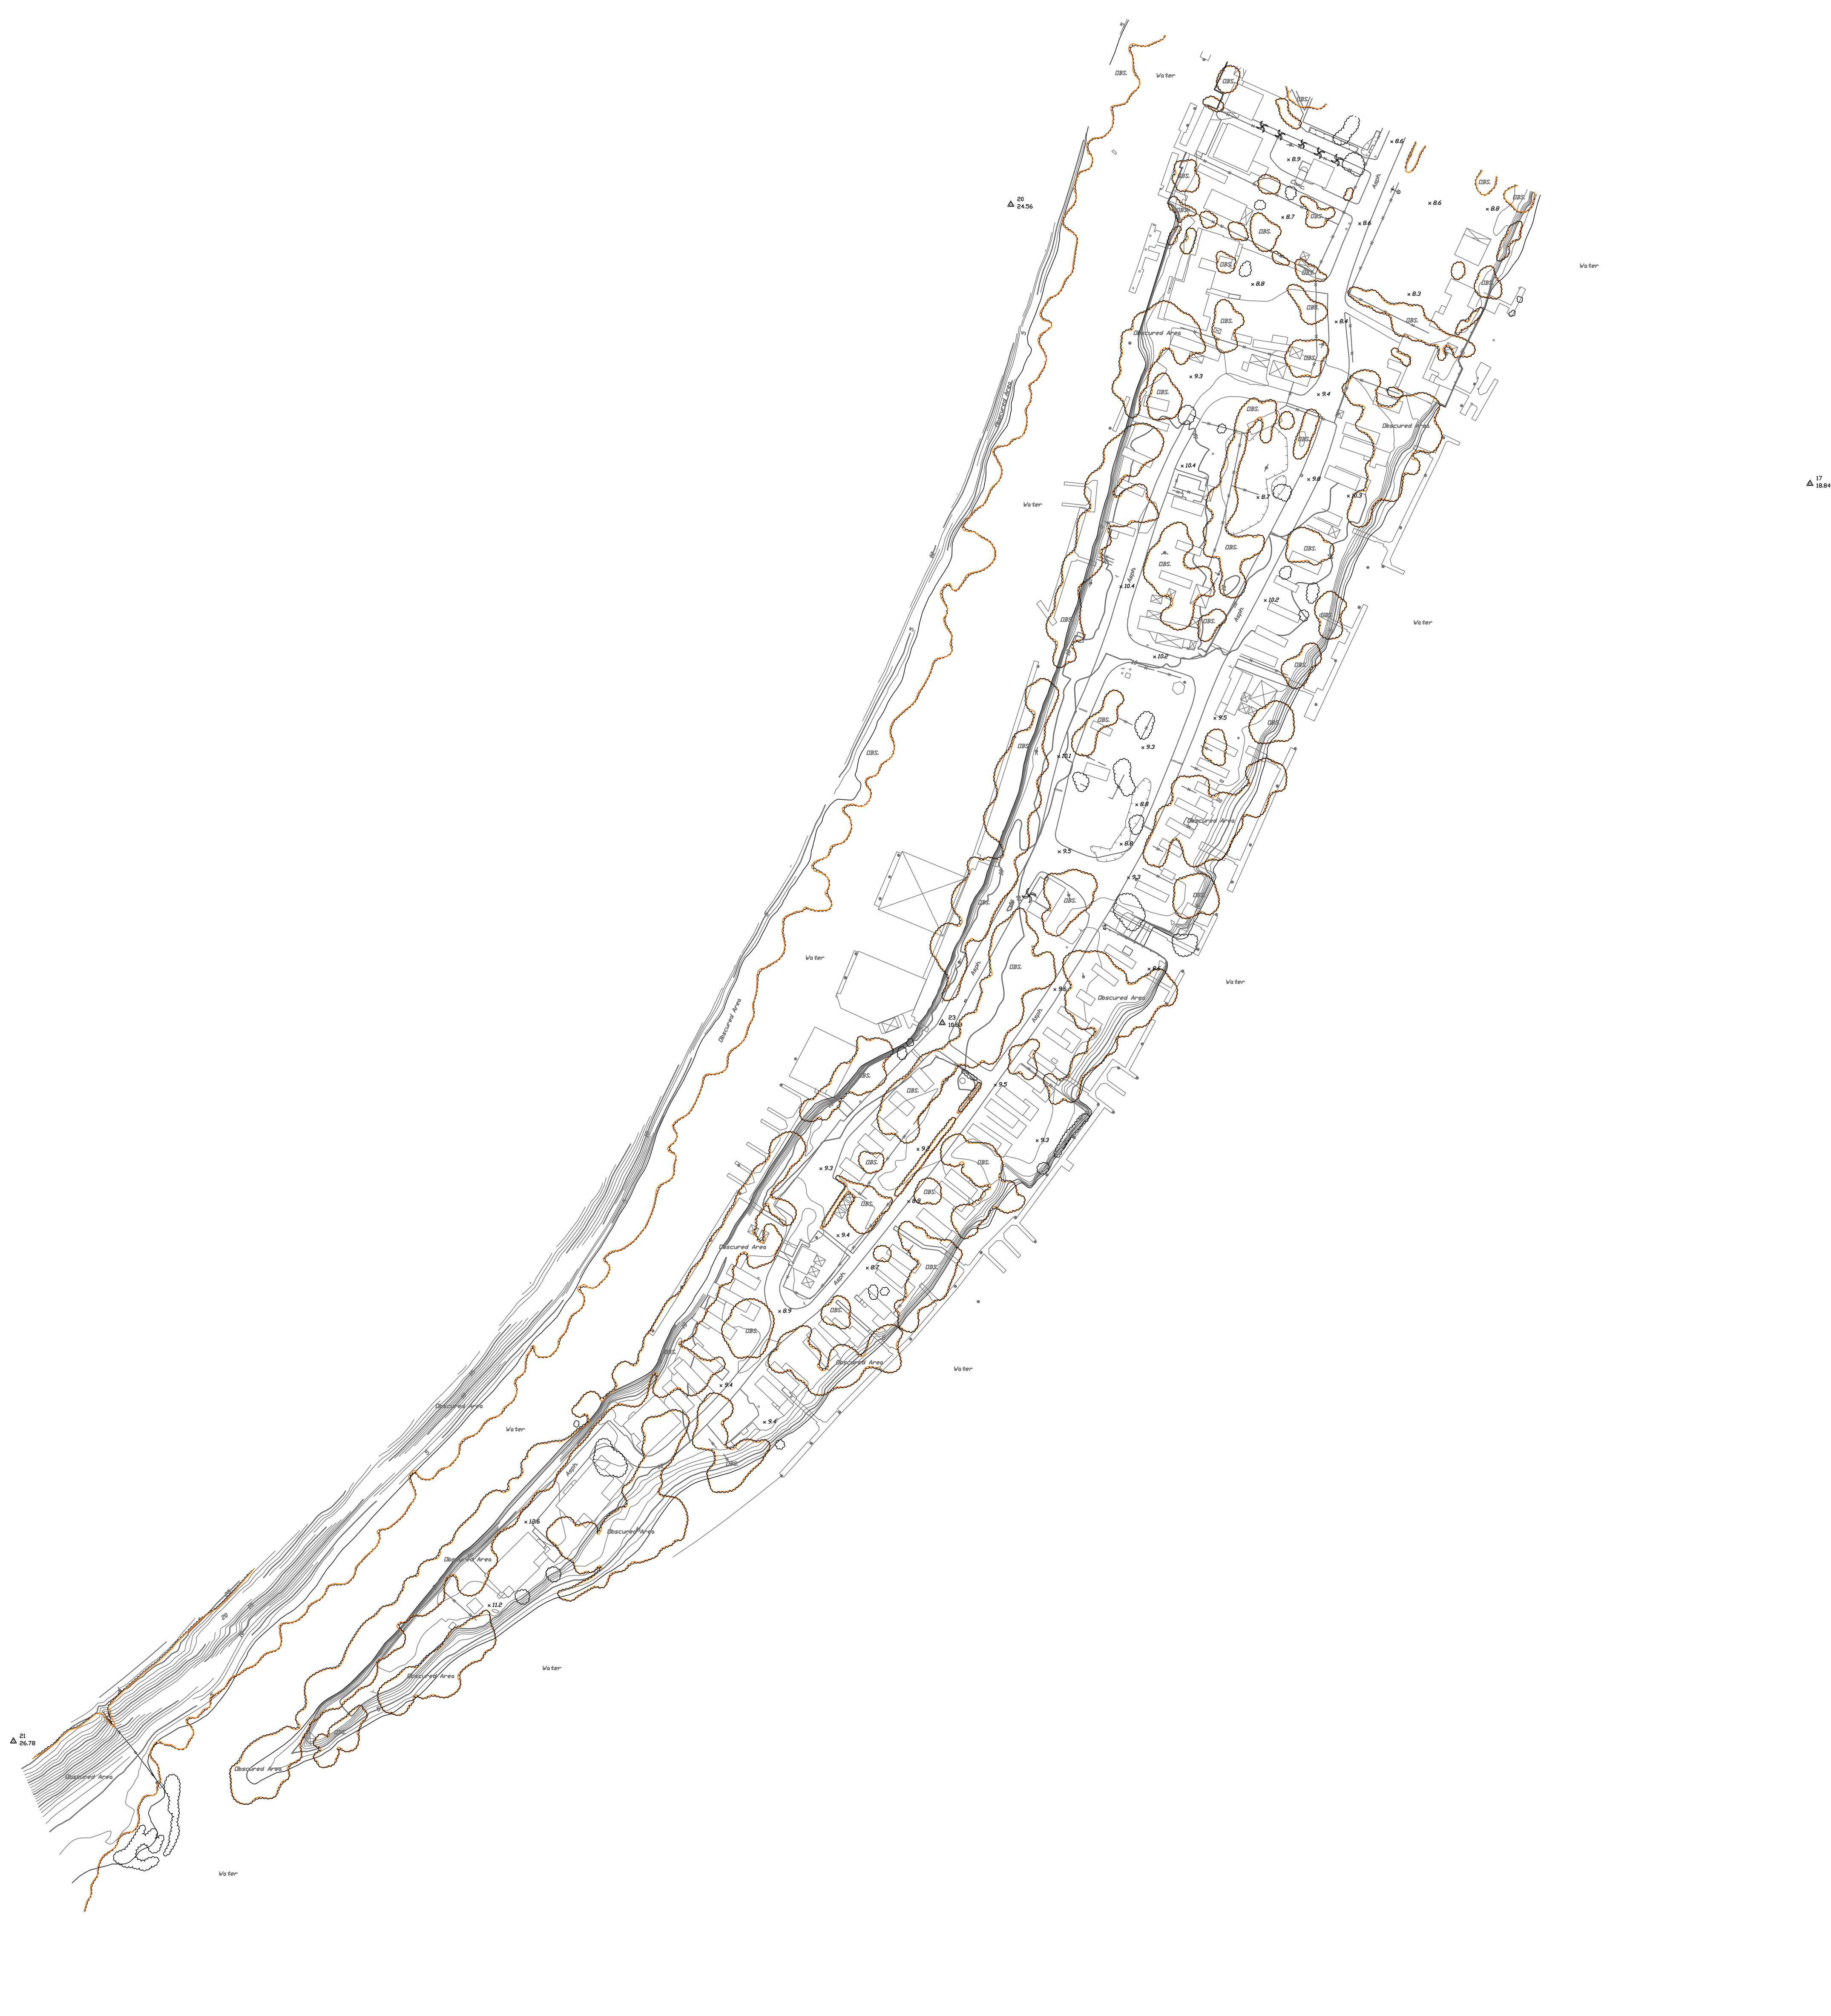

THIS MAP COMPILED PHOTOGRAMMETRICALLY BY:

INLAND AERIAL SURVEYS, INC.

7117 Arlington Ave., Suite A
Riverside, CA 92503
Ph (951) 687-4252 Fx (951) 687-4120
www.inlandaerial.com ias@inlandaerial.com

IAS PROJECT NUMBER: 07-7632	PLOTTED CONTOUR INTERVAL 1 FOOT
IAS PROJECT NAME:	MAP AND DIGITAL DATA PREPARED FOR:
Snug Harbor, Walnut Grove	Nolte Associates
COMMENTS:	

NOTES:

DASHED LINES MAY NOT MEET MAP ACCURACY STANDARDS.

BUILDING OUTLINES INDICATE DRIP LINE BUT MAY ALSO INCLUDE STAIRS AND APPURTENANCES.

FEATURES IN SHADOWS AND VEGETATION MAY BE OBSCURED, FEATURES NEAR TALL OBJECTS MAY BE OBSCURED DUE TO PHOTOGRAPHIC ANGLE "LEAN"

MAPPING OUTSIDE LIMITS OF SURVEY CONTROL PERIMETER MAY NOT MEET MAP ACCURACY STANDARDS.

HORIZONTAL ACCURACY FOR 1"=40' AND VERTICAL ACCURACY FOR 1 FOOT CONTOUR INTERVAL.

MAP HAS BEEN COMPILED PHOTOGRAMMETRICALLY AND SHOULD BE FIELD VERIFIED ACCORDINGLY BY USER.

SURVEY GROUND CONTROL PROVIDED BY: Nolte Associates

THIS MAP AND ASSOCIATED DIGITAL DATA COMPILED FROM AERIAL PHOTOGRAPHY DATED: 12-31-07

ABBREVIATIONS:

A. -Asph. = ASPHALT C. -Conc = CONCRETE OBS. = OBSCURED
U/C = UNDER CONSTRUCTION W/L = WATER LEVEL

LEGEND

CONTROL: HV-1 1350.00; V-1 1350.00

EDGE OF CONC.
EDGE OF ASPH.
EDGE OF DIRT
AWNING
BUILDING
SIDEWALK
CURB AND GUTTER
FENCE
WALL
RETAINING WALL
GUARD RAIL
PIPE LINE
PARKING STRIPES
ROAD STRIPING
POOL
RAILROAD
RAIL SIGNAL
TANK
VAULT
DROP INLET
VALVE
CATCH BASIN
WATER LINE
FIRE HYDRANT
MANHOLE
STANDPIPE
SIGN
POWER POLE GUY WIRE
POWER POLE STREET LIGHT
STREET LIGHT STOP LIGHT
MISCELLANEOUS
TREES
SINGLE TREE
PALM
INDEX CONTOUR 1350
INTER CONTOUR 1340

Topographic map prepared under the supervision of:

Derek C. Hood, P.L.S. Date
Inland Aerial Surveys, Inc.

PROFESSIONAL LAND SURVEYOR DEREK C. HOOD No. 6799 Exp. 9-30-2008 STATE OF CALIFORNIA

GRAPHIC SCALE

100 50 0 100

SHEET No.

1

OF 1 SHTS.

COPYRIGHT 2008